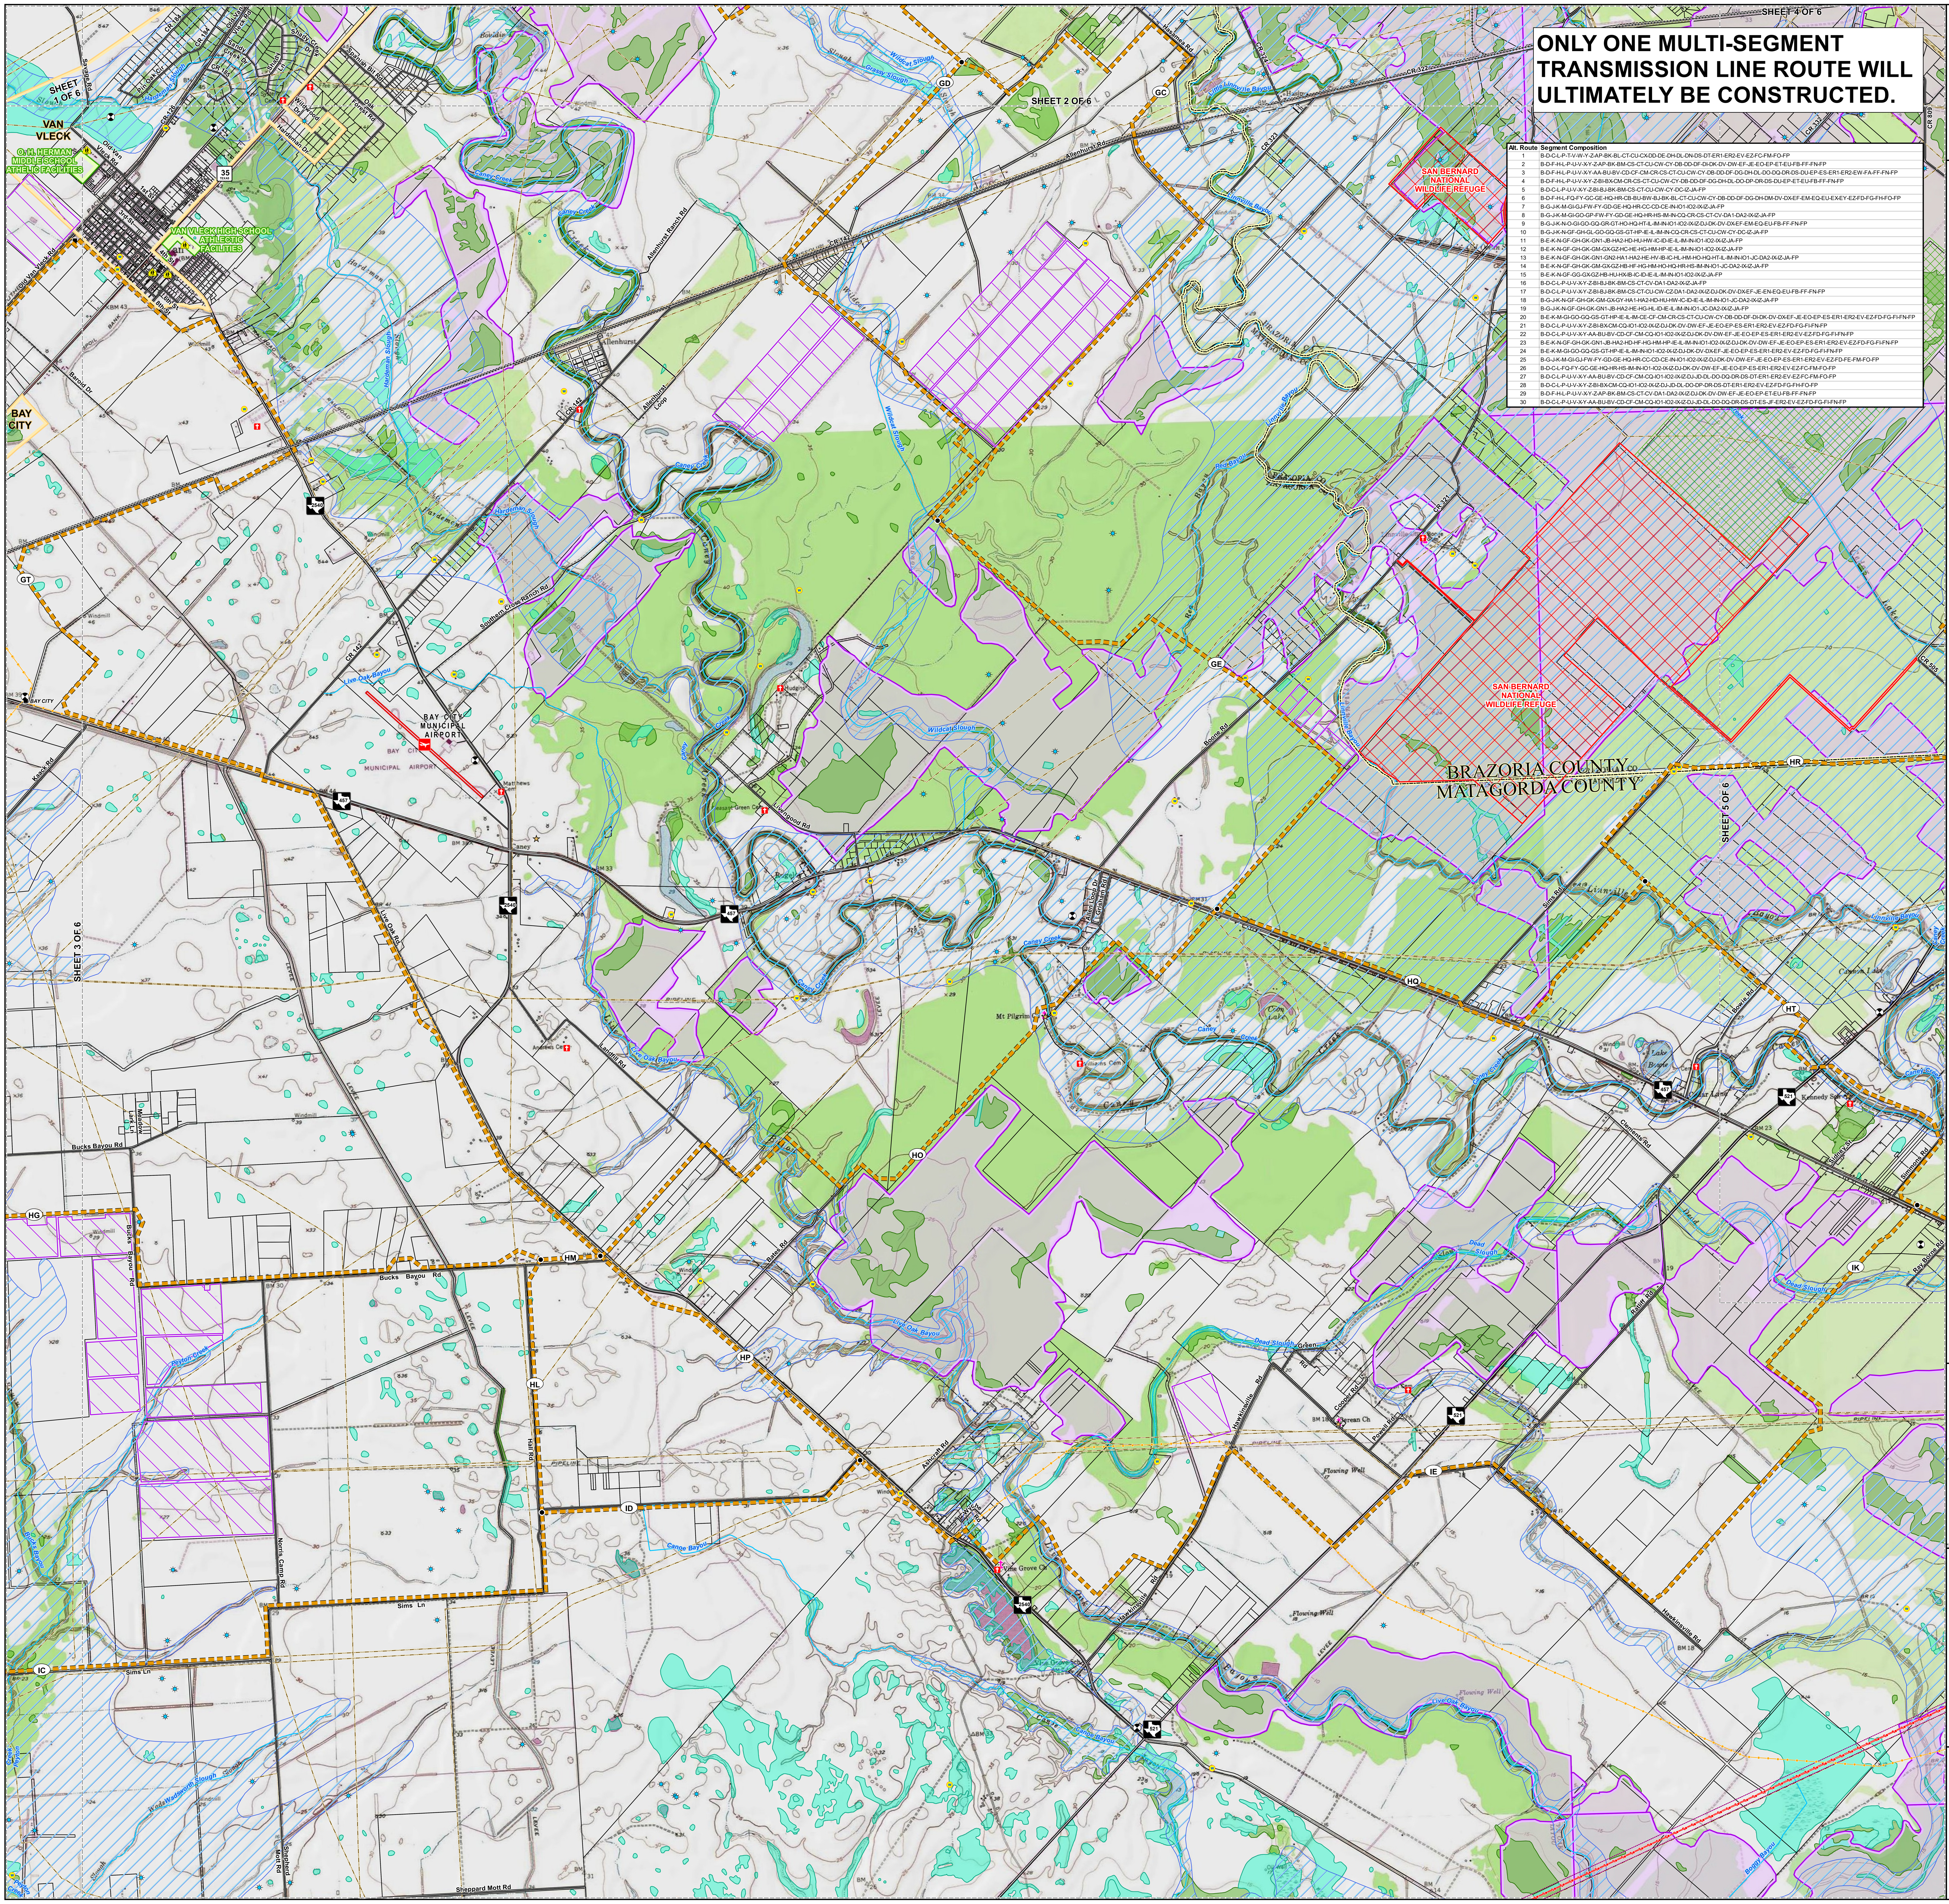

ONLY ONE MULTI-SEGMENT TRANSMISSION LINE ROUTE WILL ULTIMATELY BE CONSTRUCTED.

Alt. Route	Segment Composition
1	B-D-C-L-P-T-V-W-Y-Z-AP-BK-BL-CT-CU-CX-DD-DE-DH-DL-DN-DS-DT-ER1-ER2-EV-EZ-FC-FM-FO-FP
2	B-D-F-H-L-P-U-V-X-Y-Z-AP-BK-BM-CS-CT-CU-CW-CY-DB-DD-DF-DI-DK-DV-DW-EF-JE-EO-EP-ET-EU-FB-FF-FN-FP
3	B-D-F-H-L-P-U-V-X-Y-AA-BU-BV-CD-CF-CM-CR-CS-CT-CU-CW-CY-DB-DD-DF-DG-DH-DL-DO-DQ-DR-DS-DU-EP-ES-ER1-ER2-EW-FA-FF-FN-FP
4	B-D-F-H-L-P-U-V-X-Y-Z-BI-BX-CM-CR-CS-CT-CU-CW-CY-DB-DD-DF-DG-DH-DL-DO-DP-DR-DS-DU-EP-ET-EU-FB-FF-FN-FP
5	B-D-C-L-P-U-V-X-Y-Z-BI-BJ-BK-BM-CS-CT-CU-CW-CY-DC-IZ-JA-FP
6	B-D-F-H-L-FQ-FY-GC-GE-HQ-HR-CB-BU-BW-BJ-BK-BL-CT-CU-CW-CY-DB-DD-DF-DG-DH-DM-DV-DX-EF-EM-EQ-EU-EX-EY-EZ-FD-FG-FH-FO-FP
7	B-G-J-K-M-GI-GJ-FW-FY-GD-GE-HQ-HR-CC-CD-CE-IN-IO1-IO2-IX-IZ-JA-FP
8	B-G-J-K-M-GI-GO-GP-FW-FY-GD-GE-HQ-HR-HS-IM-IN-CQ-CR-CS-CT-CV-DA1-DA2-IX-IZ-JA-FP
9	B-G-J-K-N-O-GI-GO-GQ-GR-GT-HO-HQ-HT-IL-IM-IN-IO1-IO2-IX-IZ-DJ-DK-DV-DX-EF-EM-EQ-EU-FB-FF-FN-FP
10	B-G-J-K-N-GF-GH-GL-GO-GQ-GS-GT-HP-IE-IL-IM-IN-CQ-CR-CS-CT-CU-CW-CY-DC-IZ-JA-FP
11	B-E-K-N-GF-GH-GK-GN1-JB-HA2-HD-HU-HW-IC-ID-IE-IL-IM-IN-IO1-IO2-IX-IZ-JA-FP
12	B-E-K-N-GF-GH-GK-GM-GX-GZ-HC-HE-HG-HM-HP-IE-IL-IM-IN-IO1-IO2-IX-IZ-JA-FP
13	B-E-K-N-GF-GH-GK-GN1-GN2-HA1-HA2-HE-HV-IB-IC-HL-HM-HO-HQ-HT-IL-IM-IN-IO1-JC-DA2-IX-IZ-JA-FP
14	B-E-K-N-GF-GH-GK-GM-GX-GZ-HB-HF-HG-HM-HO-HQ-HR-HS-IM-IN-IO1-JC-DA2-IX-IZ-JA-FP
15	B-E-K-N-GF-GG-GX-GZ-HB-HU-HX-IB-IC-ID-IE-IL-IM-IN-IO1-IO2-IX-IZ-JA-FP
16	B-D-C-L-P-U-V-X-Y-Z-BI-BJ-BK-BM-CS-CT-CV-DA1-DA2-IX-IZ-JA-FP
17	B-D-C-L-P-U-V-X-Y-Z-BI-BJ-BK-BM-CS-CT-CU-CW-CZ-DA1-DA2-IX-IZ-DJ-DK-DV-DX-EF-JE-EN-EQ-EU-FB-FF-FN-FP
18	B-G-J-K-N-GF-GH-GK-GM-GX-GY-HA1-HA2-HD-HU-HW-IC-ID-IE-IL-IM-IN-IO1-JC-DA2-IX-IZ-JA-FP
19	B-G-J-K-N-GF-GH-GK-GN1-JB-HA2-HE-HG-HL-ID-IE-IL-IM-IN-IO1-JC-DA2-IX-IZ-JA-FP
20	B-E-K-M-GI-GO-GQ-GS-GT-HP-IE-IL-IM-CE-CF-CM-CR-CS-CT-CU-CW-CY-DB-DD-DF-DI-DK-DV-DX-EF-JE-EO-EP-ES-ER1-ER2-EV-EZ-FD-FG-FI-FN-FP
21	B-D-C-L-P-U-V-X-Y-Z-BI-BX-CM-CQ-IO1-IO2-IX-IZ-DJ-DK-DV-DW-EF-JE-EO-EP-ES-ER1-ER2-EV-EZ-FD-FG-FI-FN-FP
22	B-D-C-L-P-U-V-X-Y-AA-BU-BV-CD-CF-CM-CQ-IO1-IO2-IX-IZ-DJ-DK-DV-DW-EF-JE-EO-EP-ES-ER1-ER2-EV-EZ-FD-FG-FI-FN-FP
23	B-E-K-N-GF-GH-GK-GN1-JB-HA2-HD-HF-HG-HM-HP-IE-IL-IM-IN-IO1-IO2-IX-IZ-DJ-DK-DV-DW-EF-JE-EO-EP-ES-ER1-ER2-EV-EZ-FD-FG-FI-FN-FP
24	B-E-K-M-GI-GO-GQ-GS-GT-HP-IE-IL-IM-IN-IO1-IO2-IX-IZ-DJ-DK-DV-DX-EF-JE-EO-EP-ES-ER1-ER2-EV-EZ-FD-FG-FI-FN-FP
25	B-G-J-K-M-GI-GJ-FW-FY-GD-GE-HQ-HR-CC-CD-CE-IN-IO1-IO2-IX-IZ-DJ-DK-DV-DW-EF-JE-EO-EP-ES-ER1-ER2-EV-EZ-FD-FE-FM-FO-FP
26	B-D-C-L-FQ-FY-GC-GE-HQ-HR-HS-IM-IN-IO1-IO2-IX-IZ-DJ-DK-DV-DW-EF-JE-EO-EP-ES-ER1-ER2-EV-EZ-FC-FM-FO-FP
27	B-D-C-L-P-U-V-X-Y-AA-BU-BV-CD-CF-CM-CQ-IO1-IO2-IX-IZ-DJ-JD-DL-DO-DQ-DR-DS-DT-ER1-ER2-EV-EZ-FC-FM-FO-FP
28	B-D-C-L-P-U-V-X-Y-Z-BI-BX-CM-CQ-IO1-IO2-IX-IZ-DJ-JD-DL-DO-DP-DR-DS-DT-ER1-ER2-EV-EZ-FD-FG-FH-FO-FP
29	B-D-F-H-L-P-U-V-X-Y-Z-AP-BK-BM-CS-CT-CV-DA1-DA2-IX-IZ-DJ-DK-DV-DW-EF-JE-EO-EP-ET-EU-FB-FF-FN-FP
30	B-D-C-L-P-U-V-X-Y-AA-BU-BV-CD-CF-CM-CQ-IO1-IO2-IX-IZ-DJ-JD-DL-DO-DQ-DR-DS-DT-ES-JF-ER2-EV-EZ-FD-FG-FI-FN-FP

BAILEY TO JONES CREEK PROJECT

FIGURE 3-3

PROPOSED TRANSMISSION LINE SEGMENTS WITH ENVIRONMENTAL AND LAND USE CONSTRAINTS

SHEET 4 OF 6

Legend

Project Features

- Study Area Boundary
- Project Substation Tie Point
- Proposed Transmission Line Segment and Node
- Sheet Boundary Matchline

Land Use Features

- School
- Church
- FM, Cellular, or Other Communication Tower
- Water Well
- Oil / Gas Well
- Oil / Gas Pipeline
- Park / Recreation Area
- Federal Wildlife Management Area
- Conservation Easement
- Columbia Bottomland Hardwoods
- Mechanical Irrigation

Existing Utility Features

- Existing Substation
- Existing 345 kV Transmission Line
- Existing 138 kV Transmission Line
- Existing 69 kV Transmission Line
- Existing CNP Easement (Exaggerated for Viewing / Scale of Map)

Cultural Features

- Cemetery
- Historical Marker
- National Register of Historic Places (NRHP)
- NRHP Site Boundary

Hydrologic Features

- River / Stream
- FEMA 100yr Floodplain

NWI Mapped Wetlands

- Freshwater Emergent Wetland
- Freshwater Forested / Shrub Wetland

Transportation Features

- Public Airport
- Private Airstrip
- Heliport
- 36 TEXAS State Highway
- 521 FM Road
- CR-45 County / Local Road
- Railroad

Administrative Boundaries

- Parcel Boundary
- City Limits
- County Boundary

Note: Sensitive cultural resource data are not shown on this map as these data are not to be reproduced, distributed, or released to the public.

Some data layers obtained from third party sources, including pipeline, railroad, and oil/gas well sites, may be inaccurate to varying degrees. This data has not been corrected in all locations and should be used as a general guide to feature locations. However, proposed transmission line segments were digitized based on aerial interpretation of these features.

Topographic Data: Provided by ESRI: http://services.arcgisonline.com/arcgis/services, Service: USA_Topo_Maps

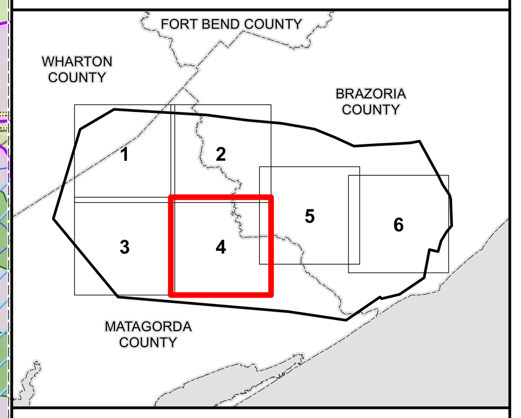

POWER ENGINEERS

CenterPoint® Energy

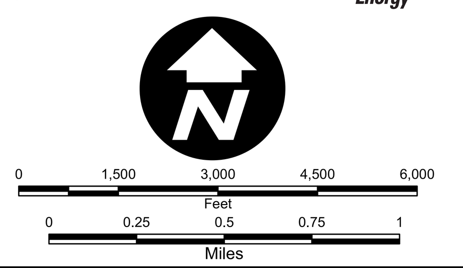

Path: H:\Projects\147806_CNP_345kv_Freeport\DD\GIS\apps\EA\Fig_3-3_Constraints_Topo.mxd

SHEET 4 OF 6